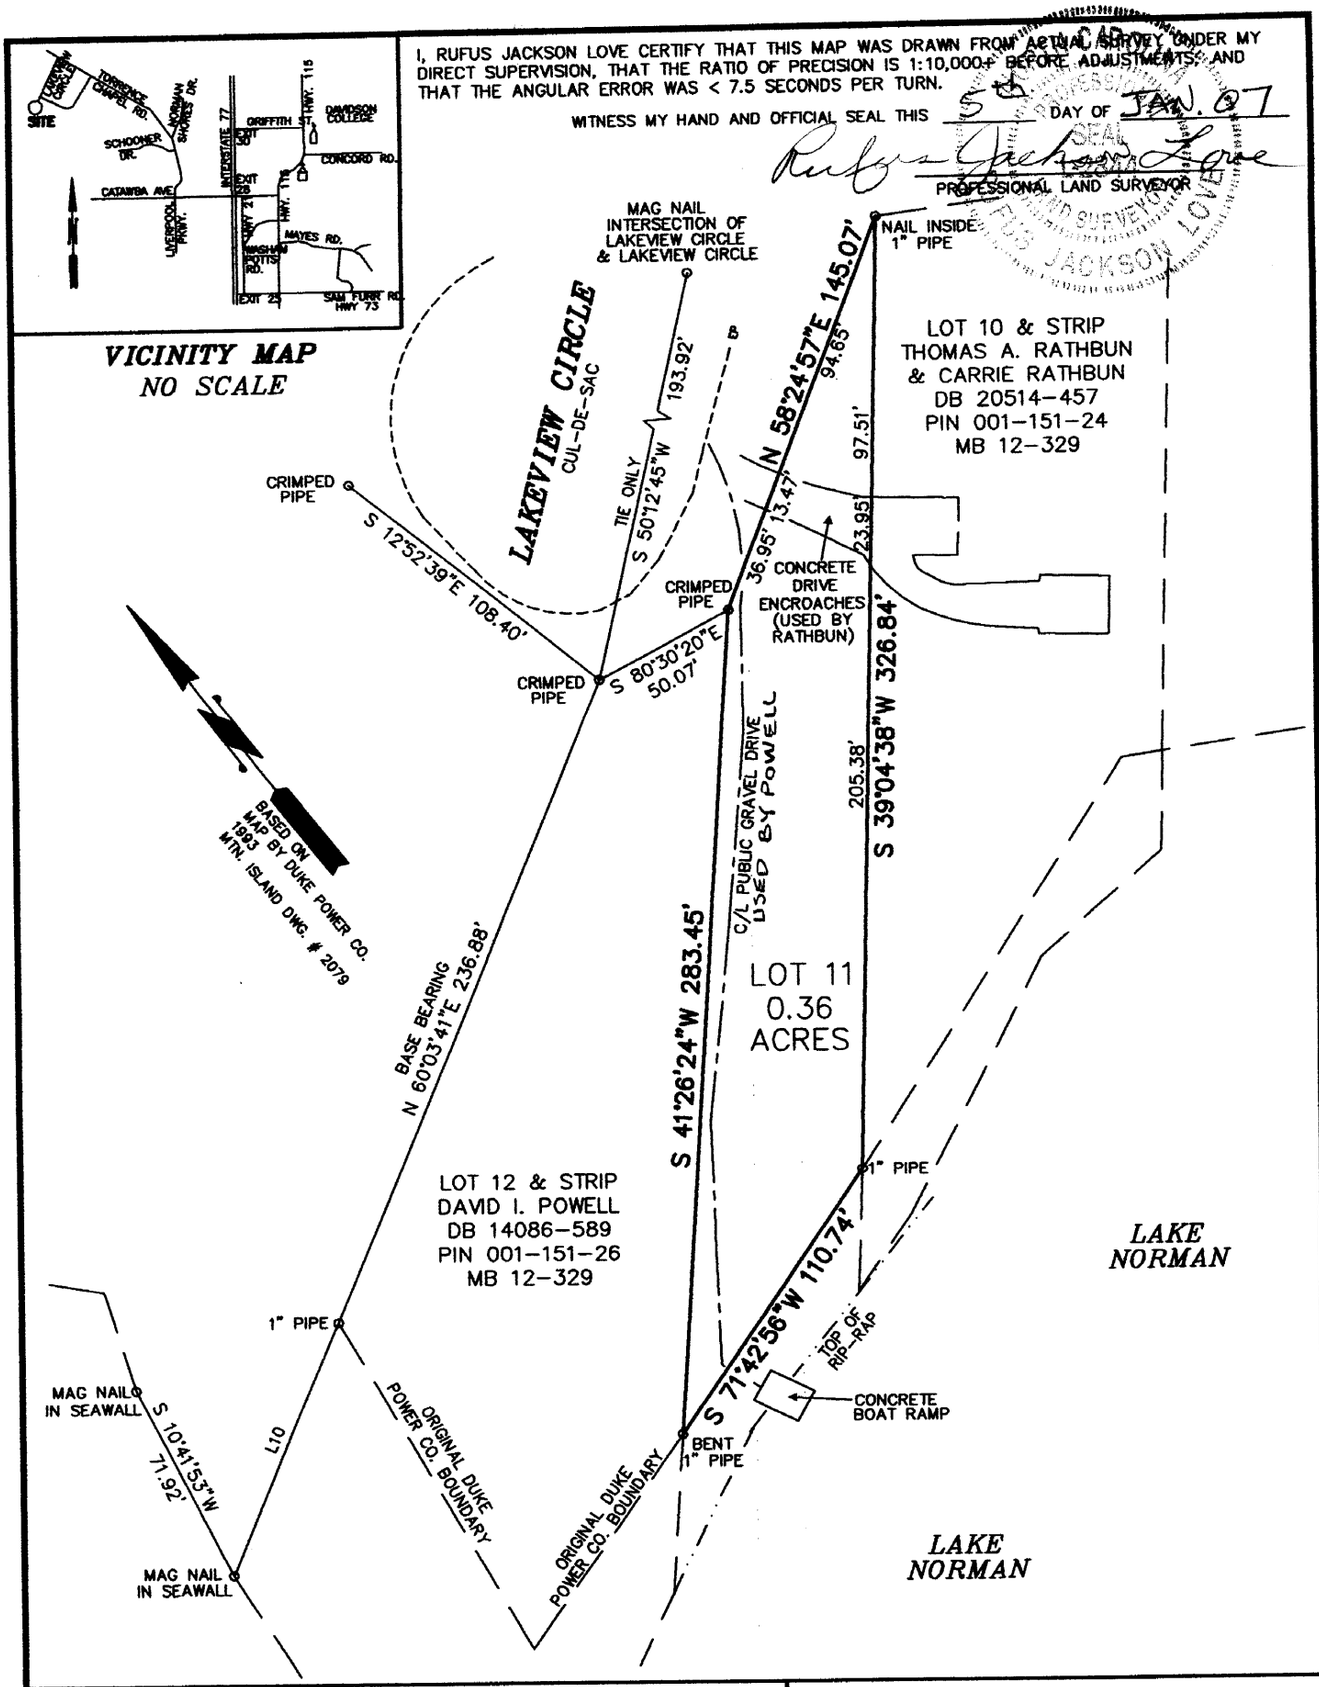

BOUNDARY/PHYSICAL SURVEY

FOR COUNTRY CLUB SHORES PROPERTY OWNERS ASSOC.

21120 LAKEVIEW CIRCLE
LOT 11 OF COUNTRY CLUB SHORES SUBDIVISION
MAP BOOK 12, PAGE 329
DEED BOOK 7711-505, PIN 001-151-25
LEMLEY TOWNSHIP, MECKLENBURG COUNTY
CORNELIUS, NORTH CAROLINA
JANUARY 5, 2007

FILE NAME: CCS-LOT11

60 0 60 120 180
GRAPHIC SCALE – FEET Scale 1" = 60'

NOTES:

1. THIS PROPERTY LIES ON LAKE NORMAN.
2. AREA DETERMINED BY COORDINATE COMPUTATION.
3. CP DENOTES COMPUTED POINT, NO MONUMENT FOUND OR SET.
4. UNDERGROUND UTILITIES NOT LOCATED AS OF THIS DATE.
5. NO GRID MONUMENTS APPEAR TO BE WITHIN 2000'.

LEGEND:

PROPERTY LINE
TIE LINE
UNSURVEYED LINE
BACK OF CURB/EDGE OF PVMT.
SETBACK LINE
CP COMPUTED POINT
PP POWER POLE

PYRAMID LAND SURVEYING
P.O. BOX 11 DAVIDSON, NORTH CAROLINA
(704)892-4249 RUFUS JACKSON LOVE L-2844